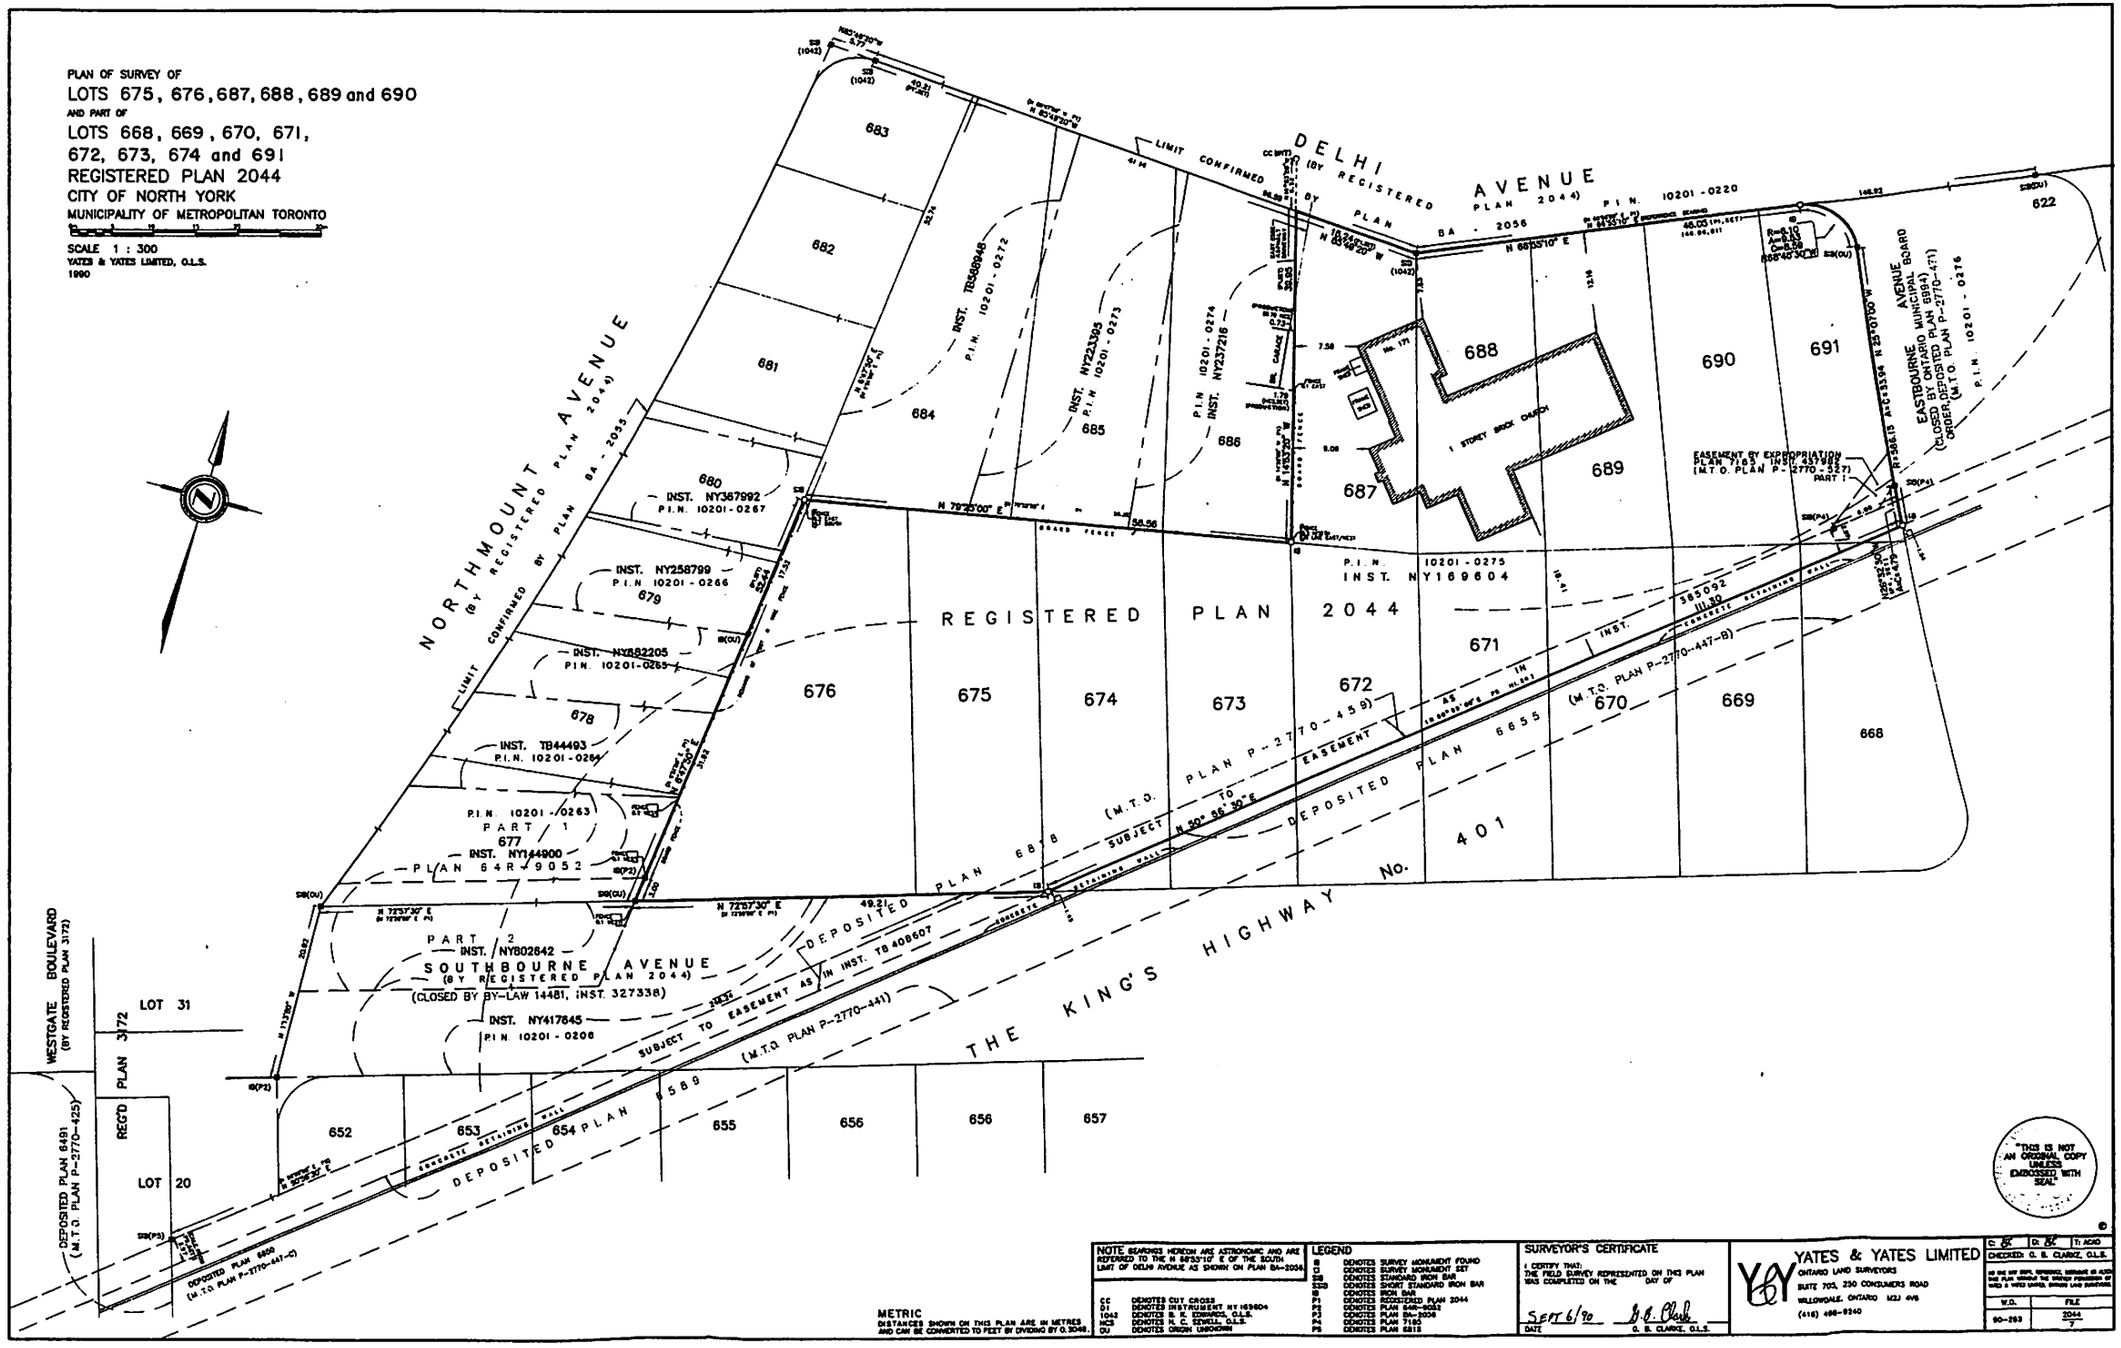
PLAN OF SURVEY OF
LOTS 675, 676, 687, 688, 689 and 690
AND PART OF
LOTS 668, 669, 670, 671,
672, 673, 674 and 691
REGISTERED PLAN 2044
CITY OF NORTH YORK
MUNICIPALITY OF METROPOLITAN TORONTO
SCALE 1 : 300
YATES & YATES LIMITED, O.L.S.
1990
DELHI AVENUE
(BY REGISTERED PLAN 2044)
P.I.N. 10201 - 0220
NORTHMOUNT AVENUE
(BY REGISTERED PLAN 2044)
LIMIT CONFIRMED BY PLAN BA - 2035
SOUTHBOURNE AVENUE
(BY REGISTERED PLAN 2044)
(CLOSED BY BY-LAW 14481, INST. 327338)
EASTBOURNE AVENUE
(BY ONTARIO MUNICIPAL BOARD ORDER, DEPOSITED PLAN P-2770-471)
(CLOSED BY DEPOSITED PLAN P-2770-471)
P.I.N. 10201 - 0276
REGISTERED PLAN 2044
THE KING'S HIGHWAY
WESTGATE BOULEVARD
(BY REGISTERED PLAN 3172)
REGD PLAN 3172
LOT 31
LOT 20
DEPOSITED PLAN 6491
(M.T.O. PLAN P-2770-425)
DEPOSITED PLAN 6655
DEPOSITED PLAN 6818
(M.T.O. PLAN P-2770-441)
(M.T.O. PLAN P-2770-447-8)
(M.T.O. PLAN P-2770-459)
SUBJECT TO EASEMENT AS IN INST. TB 408607
SUBJECT TO EASEMENT AS IN INST. TB44493
INST. NY367992
P.I.N. 10201-0267
INST. NY258799
P.I.N. 10201-0266
INST. NY882205
P.I.N. 10201-0265
INST. TB44493
P.I.N. 10201-0264
P.I.N. 10201-0263
PART 1
INST. NY144900
PLAN 64R-9052
PART 2
INST. NY802842
INST. NY417845
P.I.N. 10201-0208
INST. TB568948
P.I.N. 10201-0272
INST. NY233305
P.I.N. 10201-0273
P.I.N. 10201-0274
INST. NY237216
INST. NY169604
P.I.N. 10201-0275
EASEMENT BY EXPROPRIATION PLAN 7165 INST. 457992 (M.T.O. PLAN P-2770-527) PART 1
1 STOREY BRICK CHURCH
683
682
681
680
679
678
677
676
675
674
673
672
671
670
669
668
688
690
691
689
687
686
685
684
652
653
654
655
656
656
657
622
401
No.
NOTE BEARINGS HEREON ARE ASTRONOMIC AND ARE REFERRED TO THE N 68°35'10" E OF THE SOUTH LIMIT OF DELHI AVENUE AS SHOWN ON PLAN BA-2034.
METRIC
DISTANCES SHOWN ON THIS PLAN ARE IN METRES AND CAN BE CONVERTED TO FEET BY DIVIDING BY 0.3048.
LEGEND
SIB DENOTES SURVEY MONUMENT FOUND
SIB DENOTES SURVEY MONUMENT SET
SIB DENOTES STANDARD IRON BAR
SSIB DENOTES SHORT STANDARD IRON BAR
IB DENOTES IRON BAR
P1 DENOTES REGISTERED PLAN 2044
P2 DENOTES PLAN BA-2035
P3 DENOTES PLAN 7165
P4 DENOTES PLAN 6818
CC DENOTES CUT CROSS
DI DENOTES INSTRUMENT NY 169604
1042 DENOTES R. S. EDWARDS, O.L.S.
1043 DENOTES H. C. TEWELL, O.L.S.
OU DENOTES ORIGIN UNKNOWN
SURVEYOR'S CERTIFICATE
I CERTIFY THAT:
THE FIELD SURVEY REPRESENTED ON THIS PLAN WAS COMPLETED ON THE DAY OF
SEPT 6/90
DATE
G. B. CLARKE, O.L.S.
YATES & YATES LIMITED
ONTARIO LAND SURVEYORS
SUITE 703, 250 CONSUMERS ROAD
WILLOWDALE, ONTARIO M2J 4V6
(416) 498-8240
C. BK
D. BK
T. ADD
CHECKED: G. B. CLARKE, O.L.S.
W.O.
90-293
FILE
3044
7
"THIS IS NOT AN ORIGINAL COPY UNLESS EMBOSSED WITH SEAL"